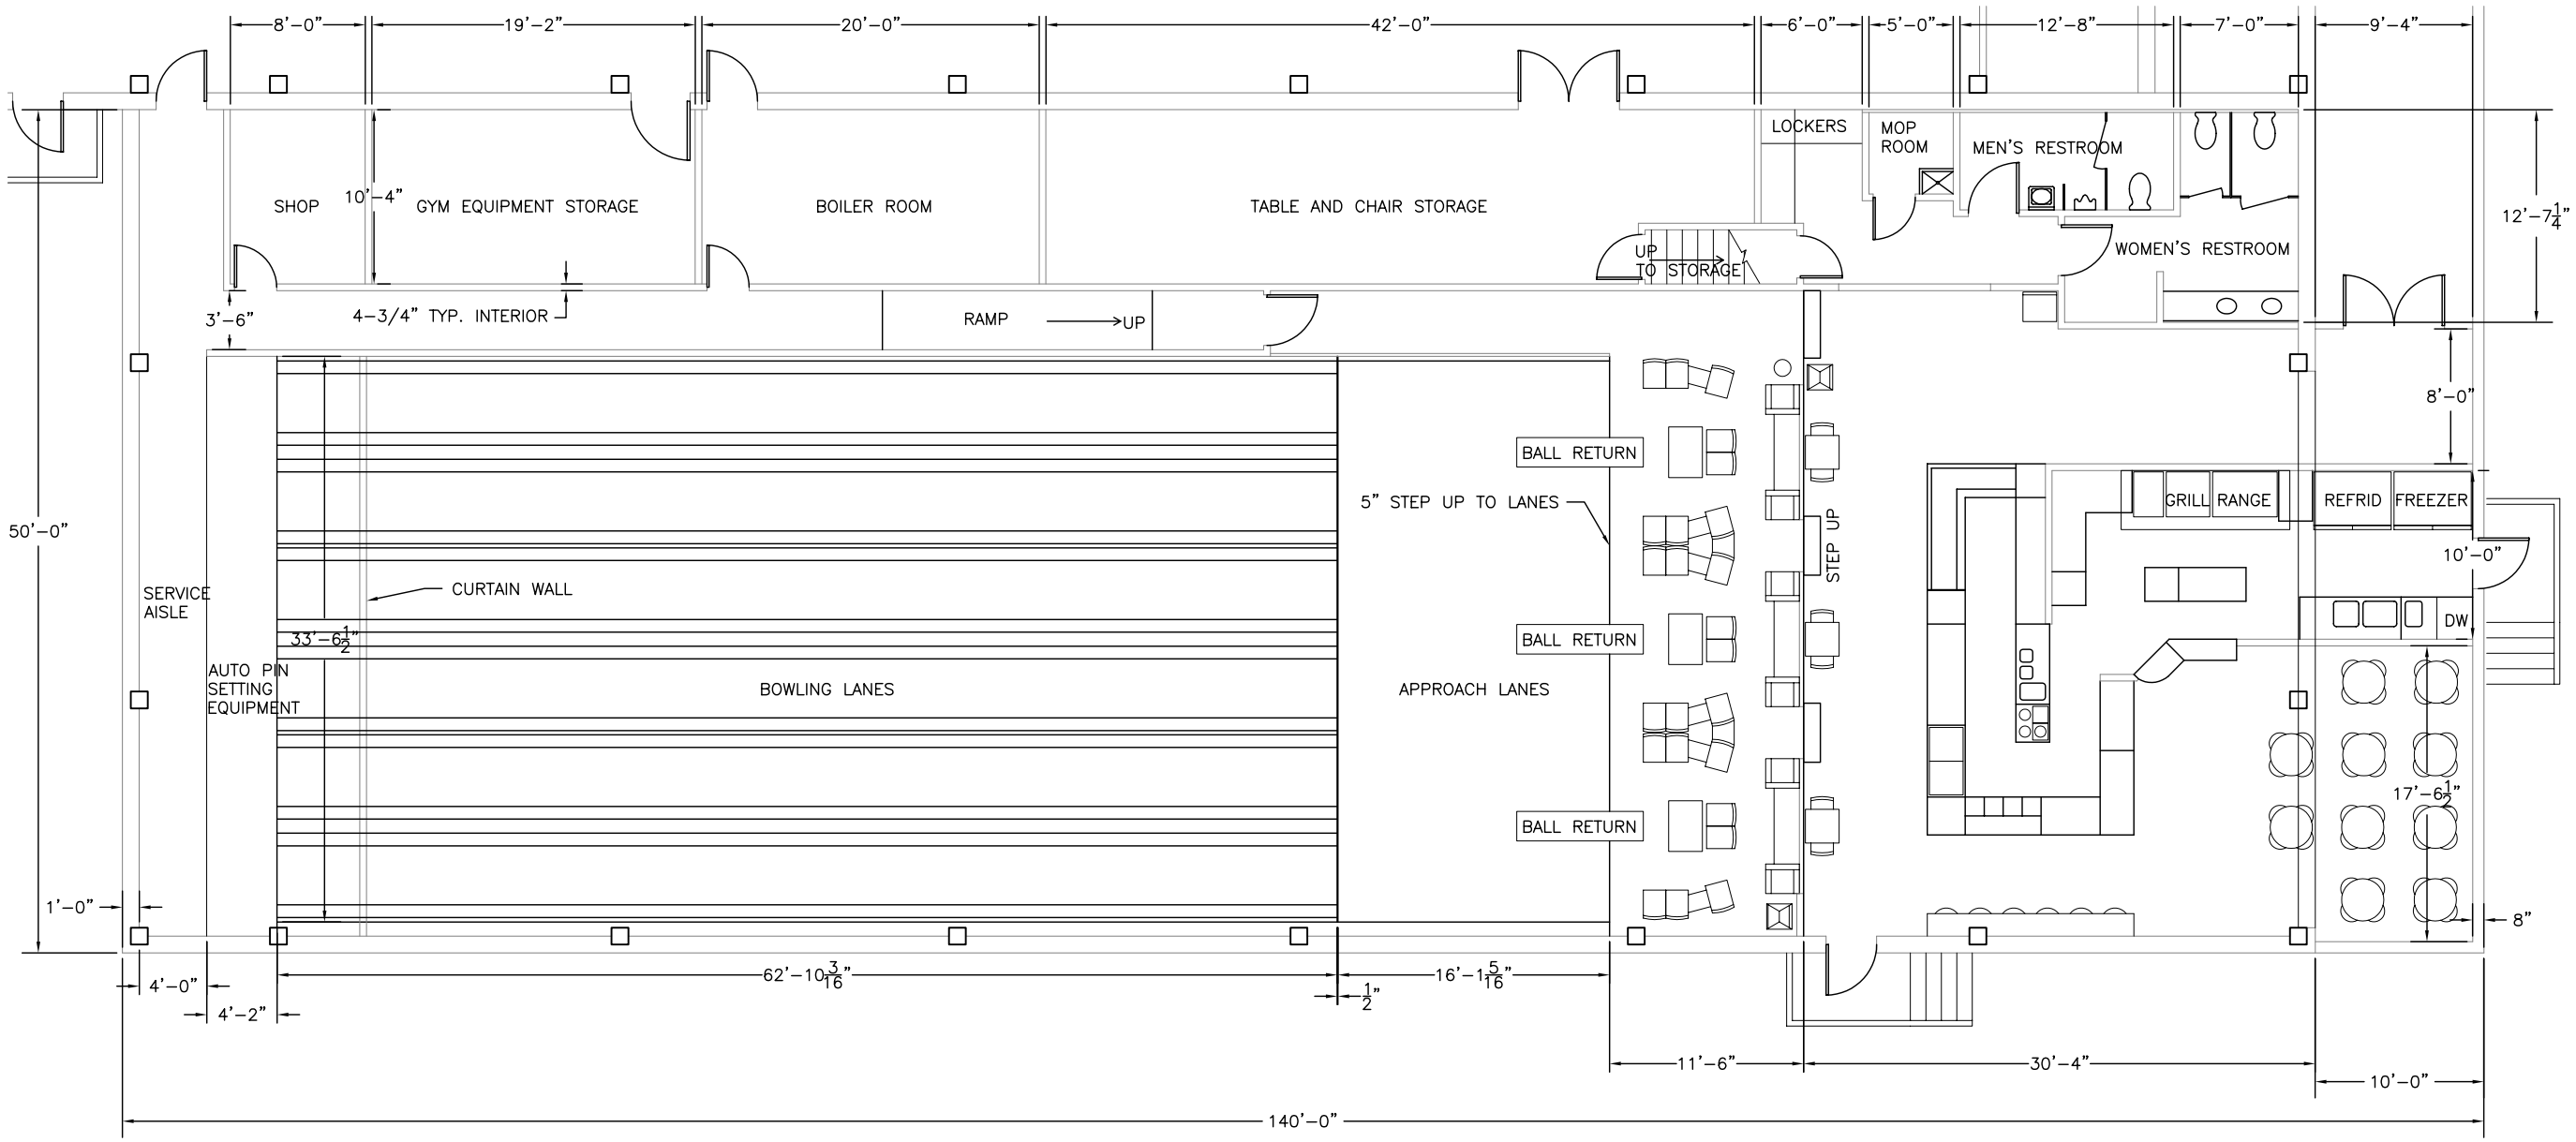

1 / A1.1 BOWLING ALLEY AND SNACK BAR PLAN

SCALE: 3/32" = 1'-0"

Date Stamped: JUL 14, 2005

By	Revision	Date

USKH

Architecture • Engineering

Land Surveying • Planning

2515 'A' Street
Anchorage, Alaska 99503
(907) 276-4245

544 Fourth Avenue
Fairbanks, Alaska 99701
(907) 452-2128

3031 Clinton Drive
Suite 200
Juneau, Alaska 99801
(907)790-2901

290 North Willow Street
Wasilla, Alaska 99654
(907)376-7815

Project:

NOME RECREATION CENTER PLANNING STUDY

City of Nome
Nome, Alaska

Project Mgr.	EFR	
Drawn	JZW	
Checked		
Date	7/14/05	

Sheet Contents:

BOWLING ALLEY AND SNACK BAR PLAN

Sheet No.:

A1.1

USKH W.O. 876200